PENN 2 - 22ND FLOOR

05.04.2022 | 32ND STREET STUDIO

KPF

OVERALL PLAN

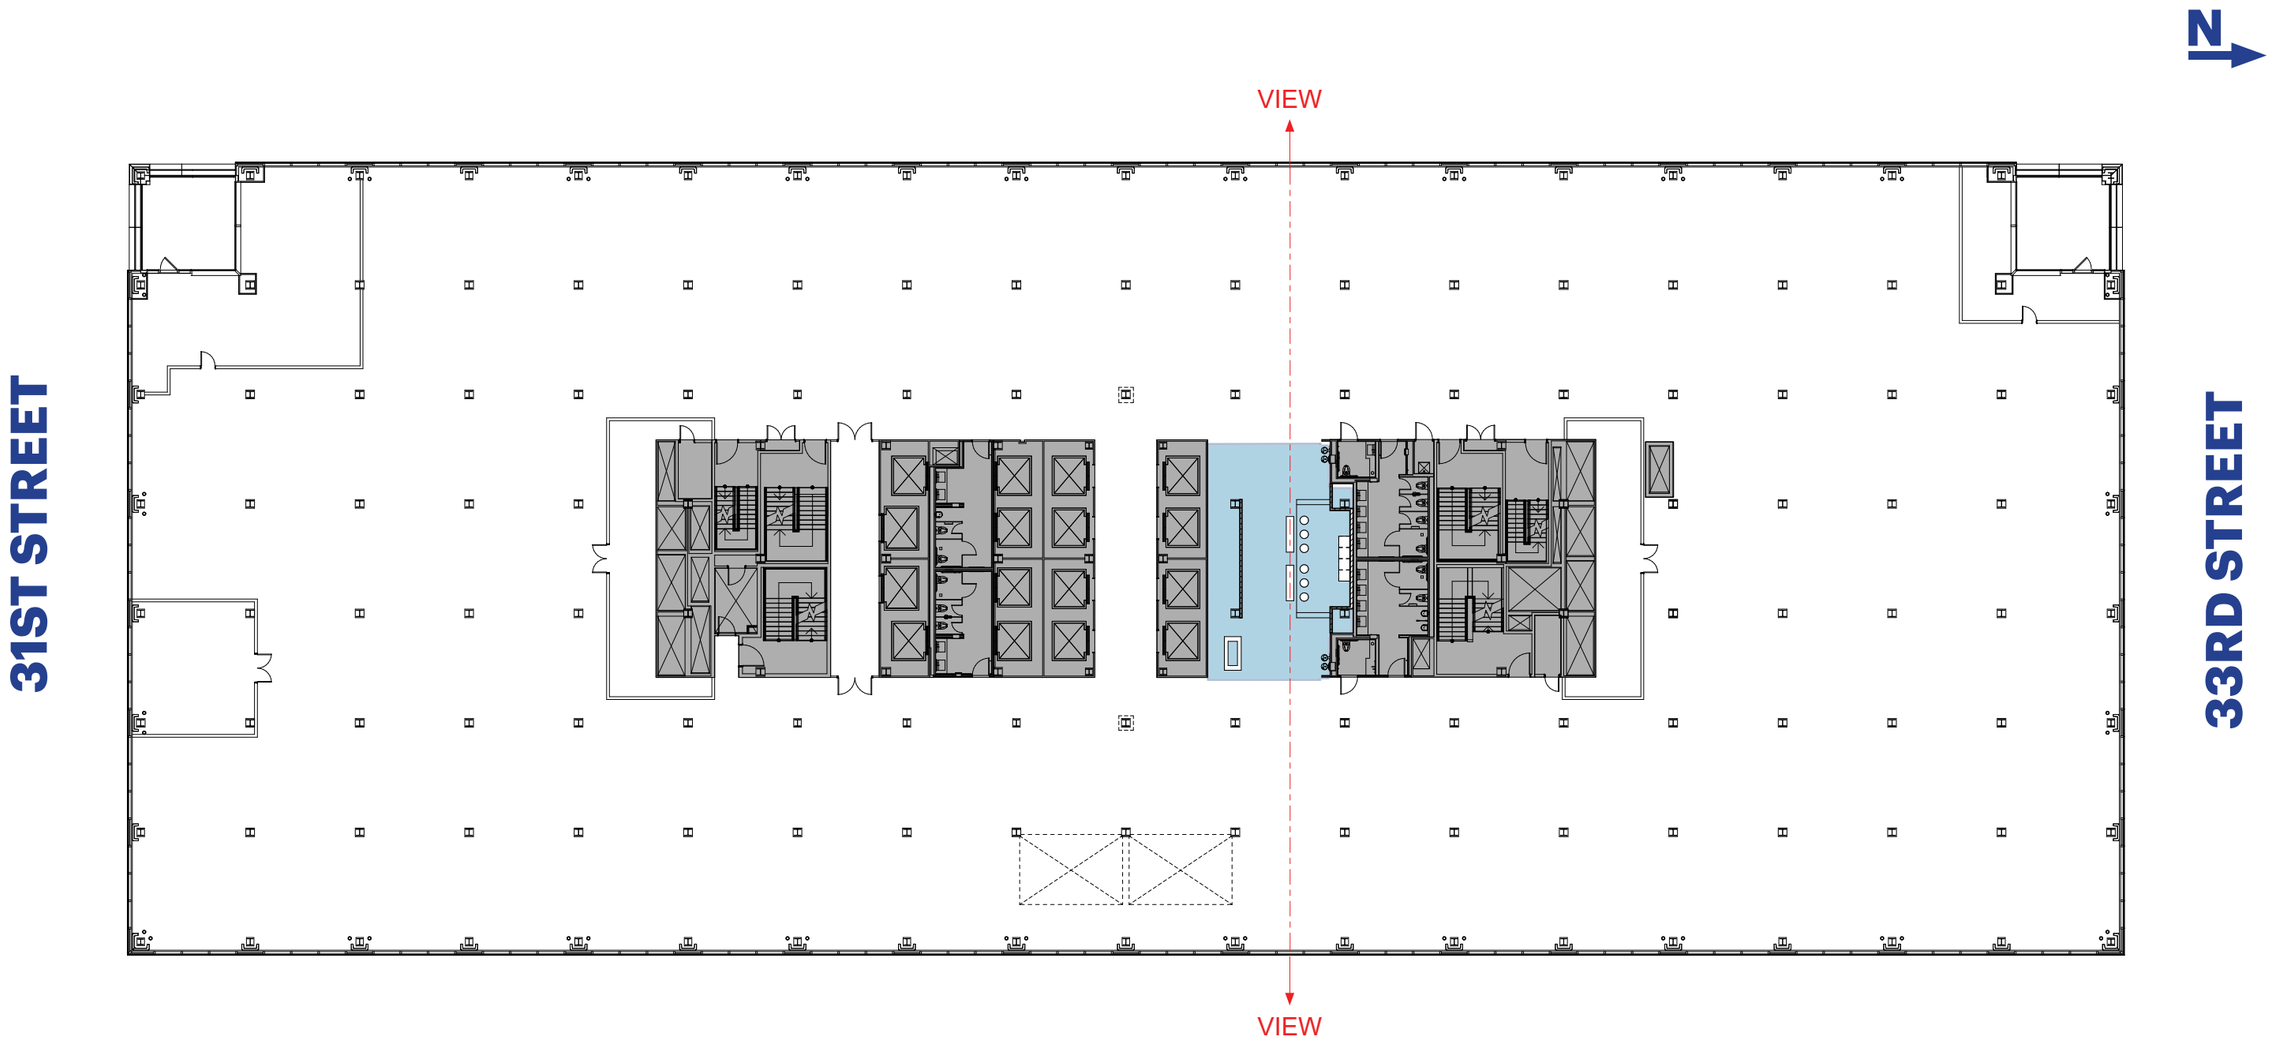

32ND STREET STUDIO

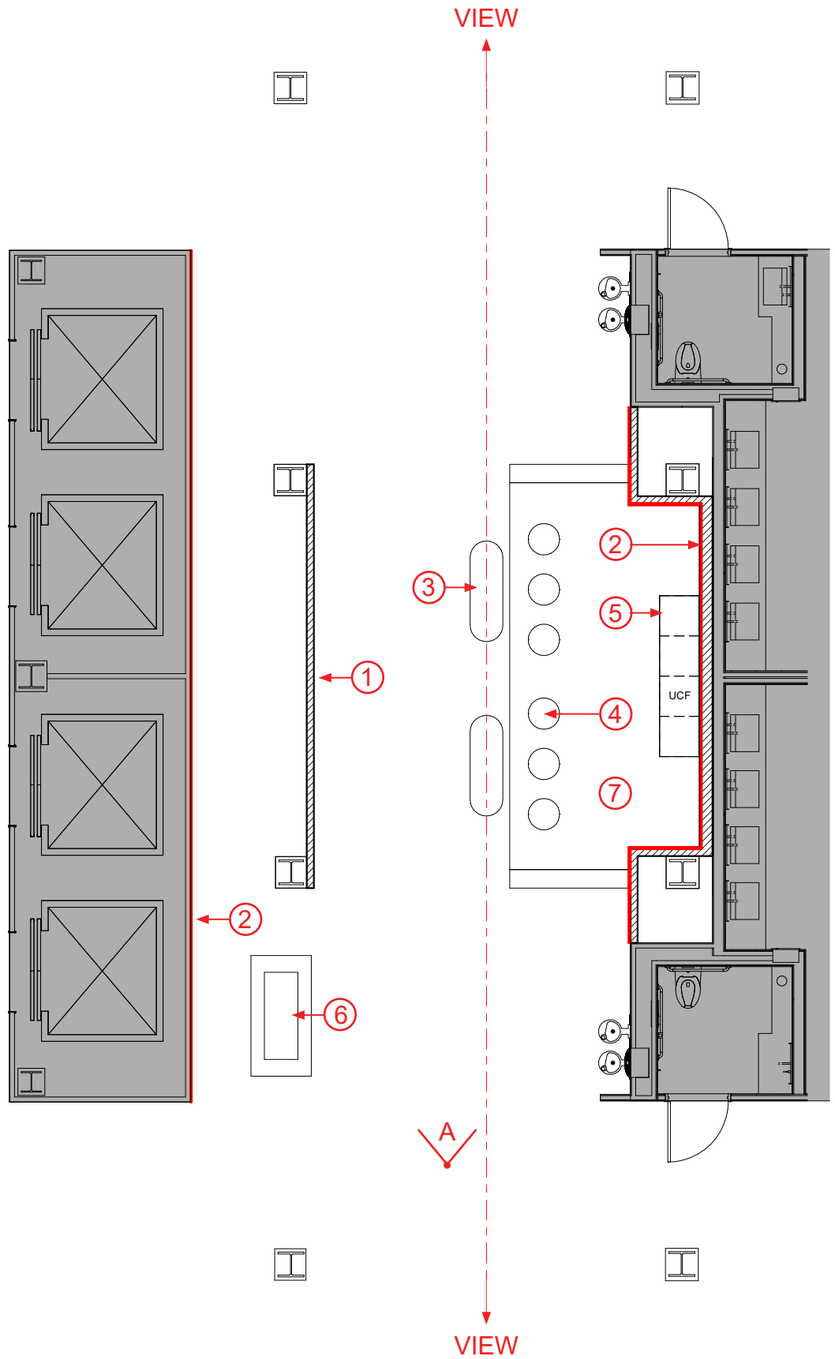

1. RECESSED SCREEN WALL
2. BULLETIN BOARD SURFACE
3. FREE-STANDING BENCH
4. LOW STOOLS
5. WHITE OAK MILLWORK WITH QUARTZITE COUNTERTOP
6. MODEL
7. WHITE OAK WOOD PLATFORM

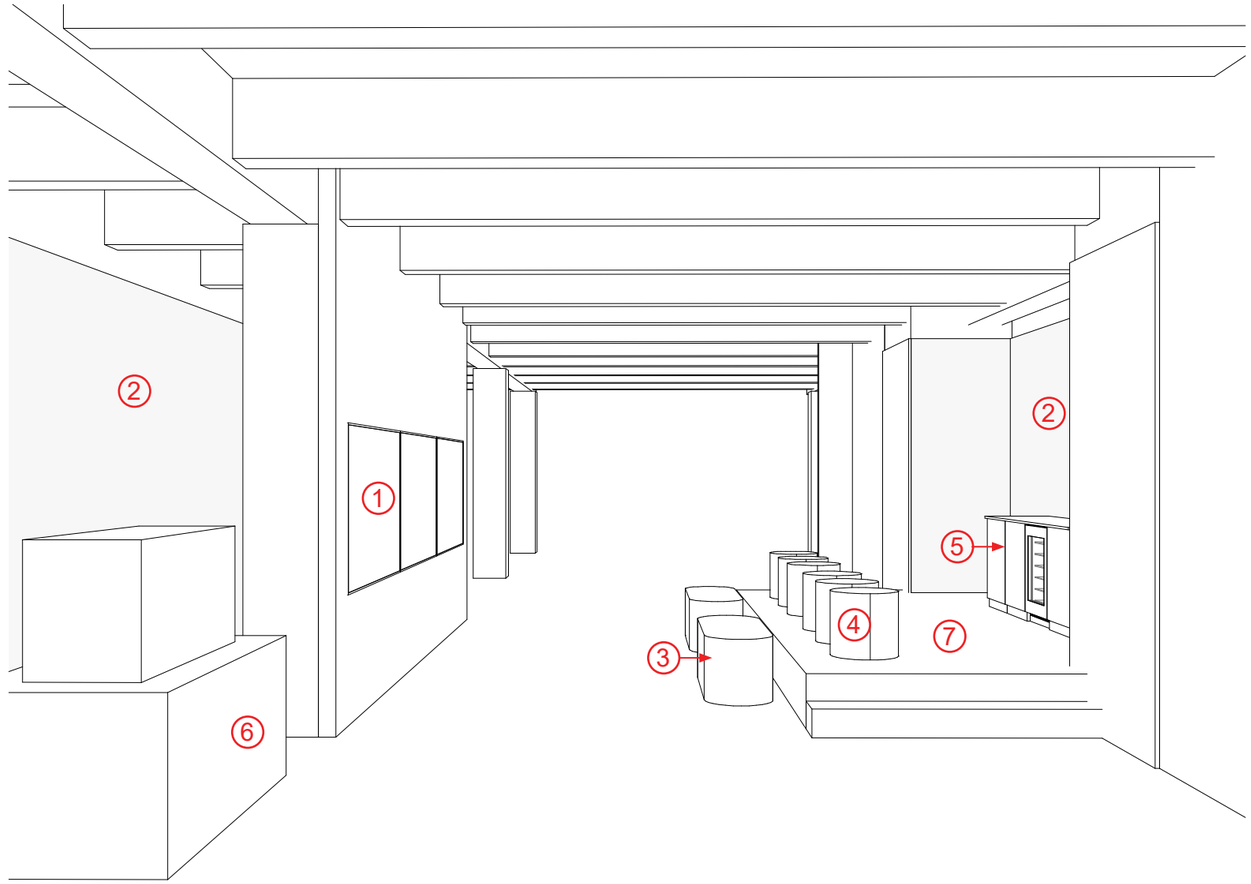

PERSPECTIVE 'A'

32ND STREET STUDIO
ELEVATIONS

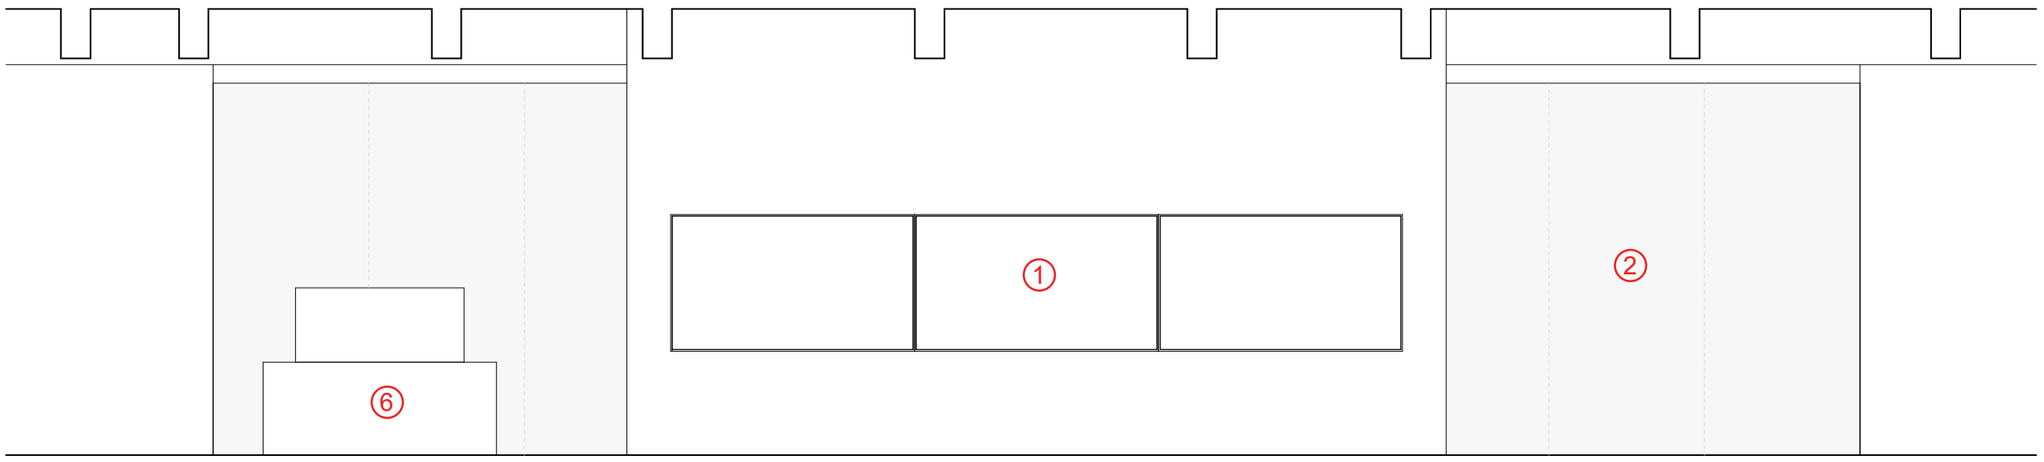

SOUTH ELEVATION

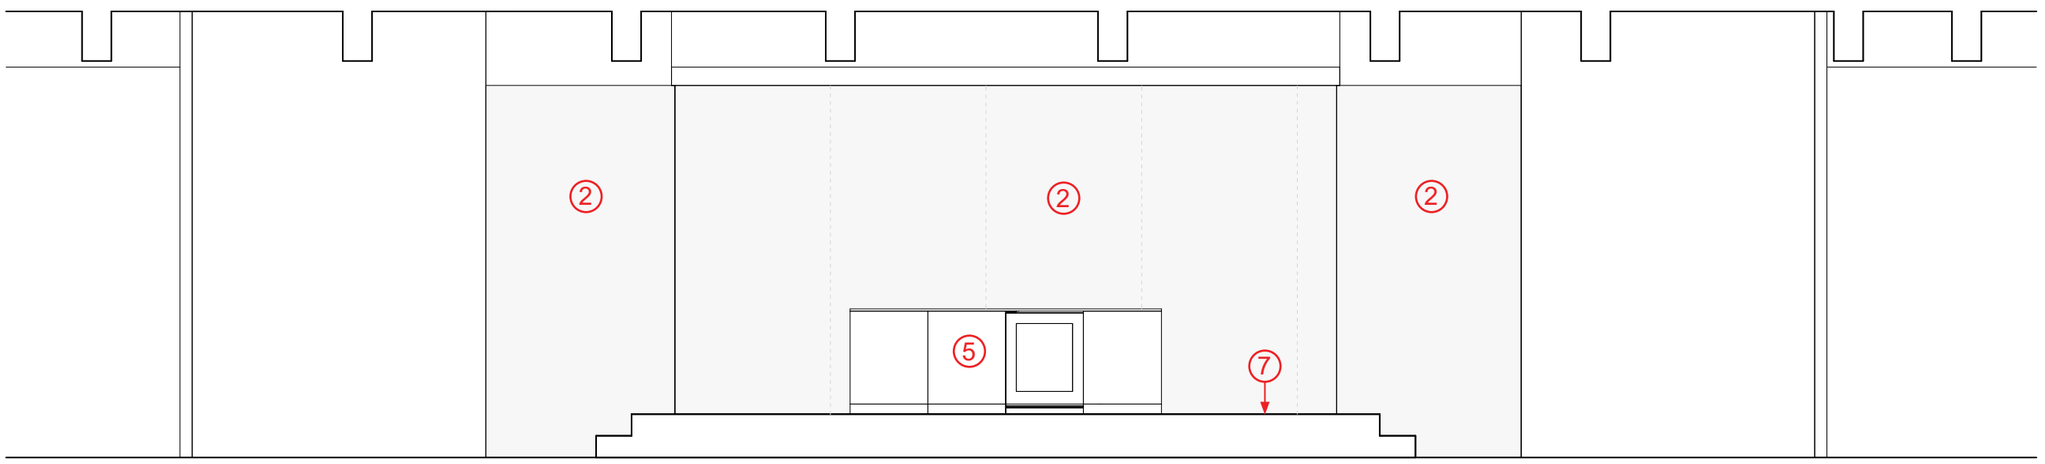

NORTH ELEVATION

32ND STREET STUDIO
MATERIALS

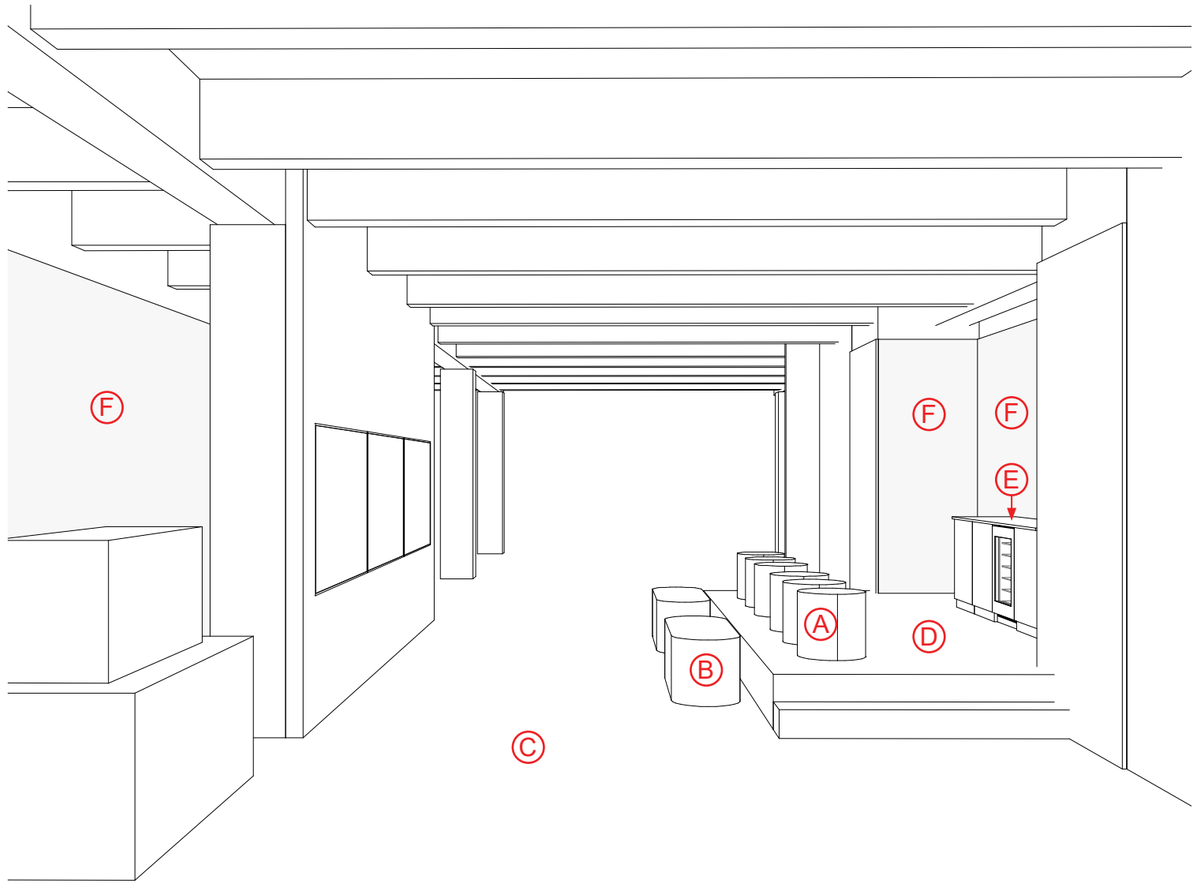

A

FERM LIVING - POUF
ROUND - OCEAN, SMALL

B

OP1 - CB2 - RIALTO PEWTER BENCH - PEWTER, PIPER

F

FORBO - BULLETIN BOARD - 2182 POTATO SKIN

E

ABC STONE - QUARTZITE - TAJ MAHAL

D

WHITE OAK - MILLWORK

C

EXISTING CONCRETE SLAB

B

OP2 - RH MODERN - MARBELLA ALUMINUM BENCH - SLATE

32ND STREET STUDIO

DIMENSIONED PLAN

= tape out on 22nd floor

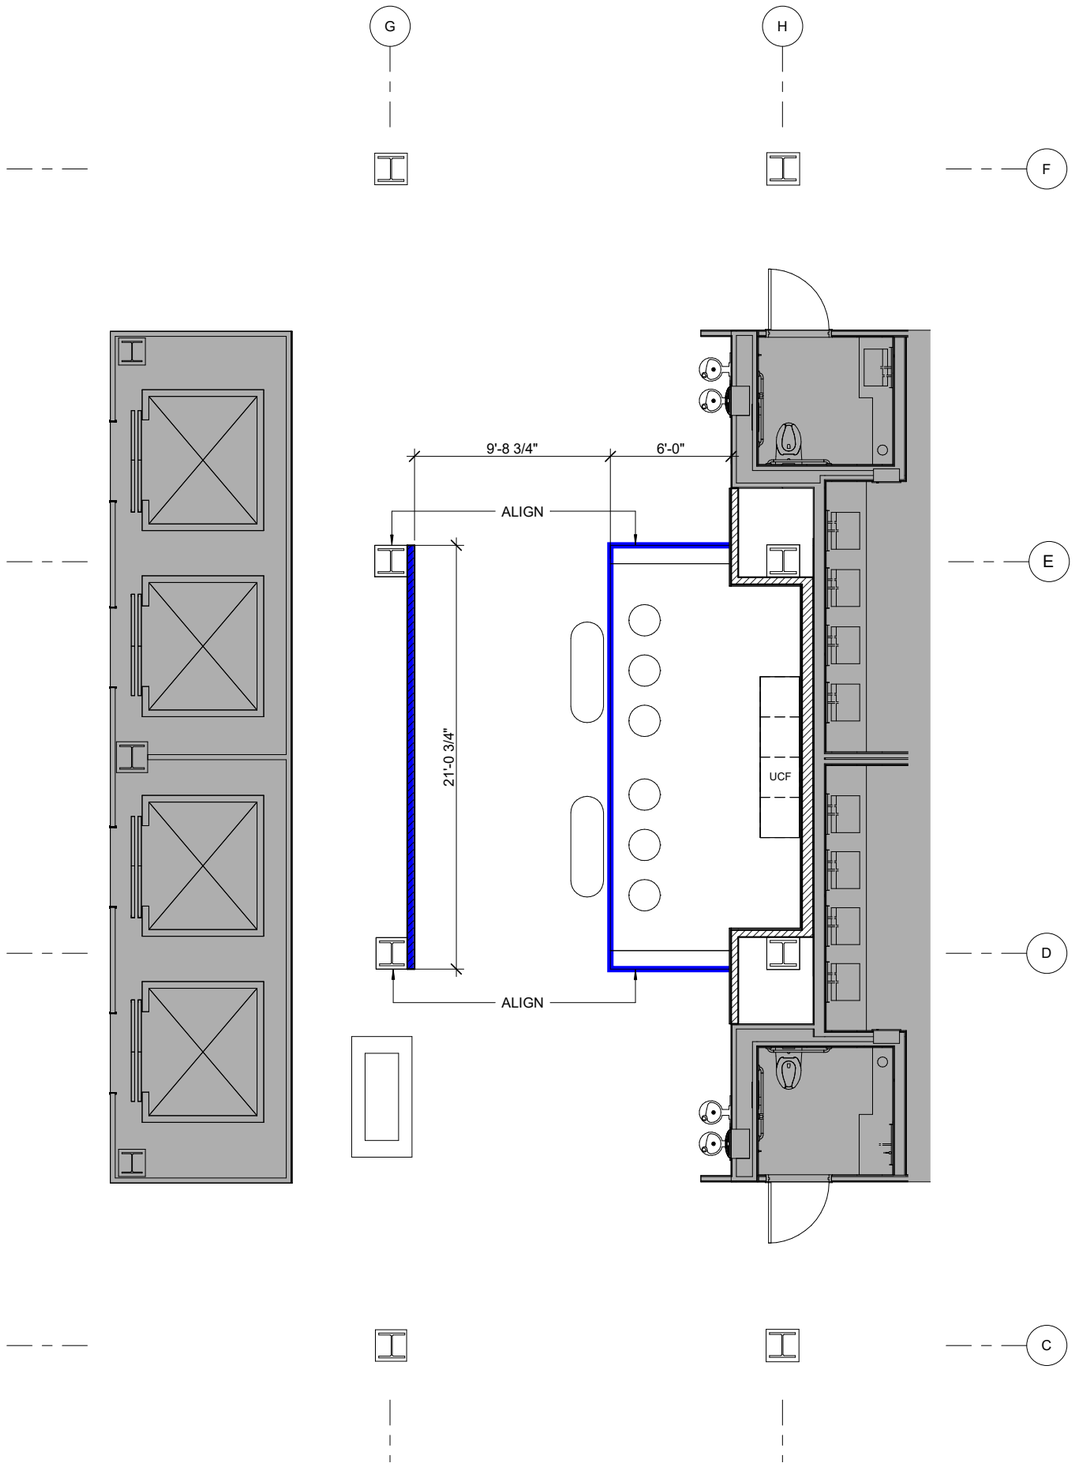

32ND STREET STUDIO

DIMENSIONED ELEVATIONS

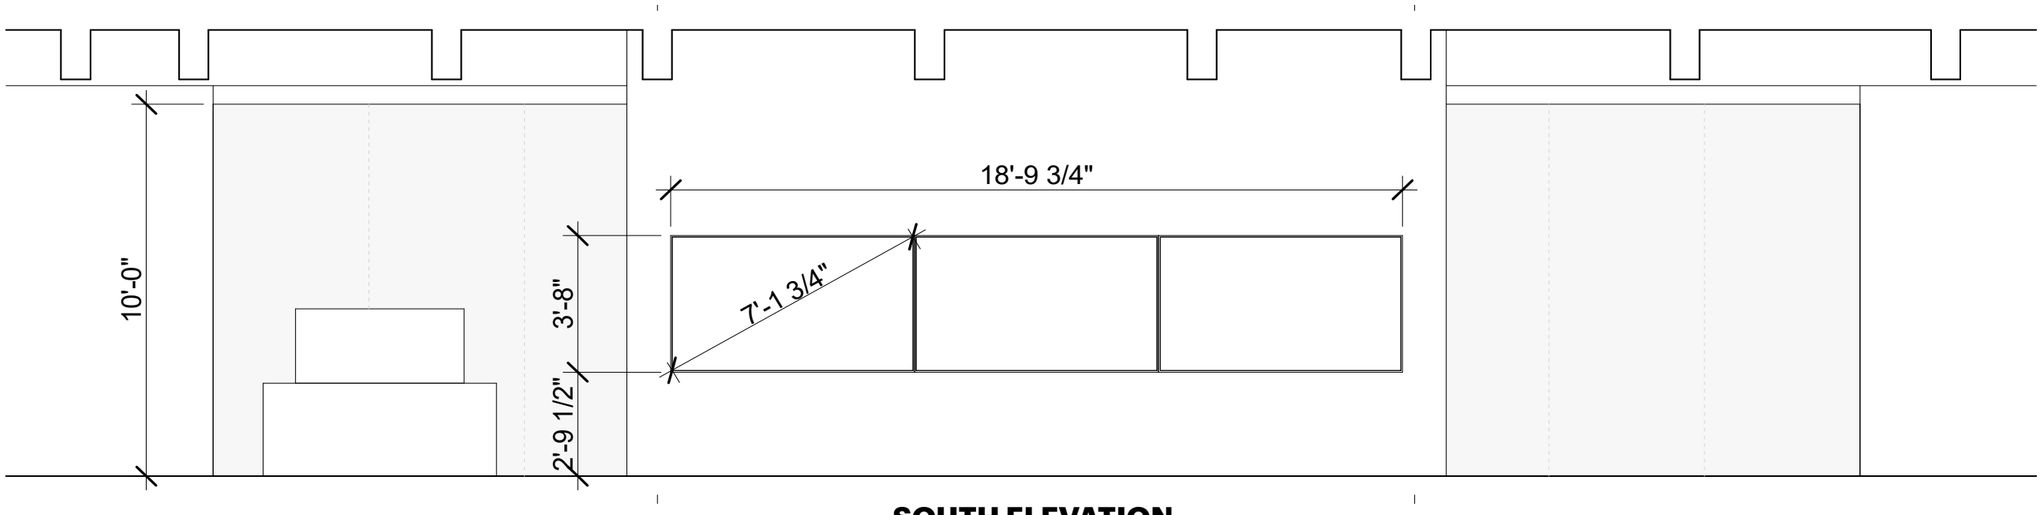

SOUTH ELEVATION

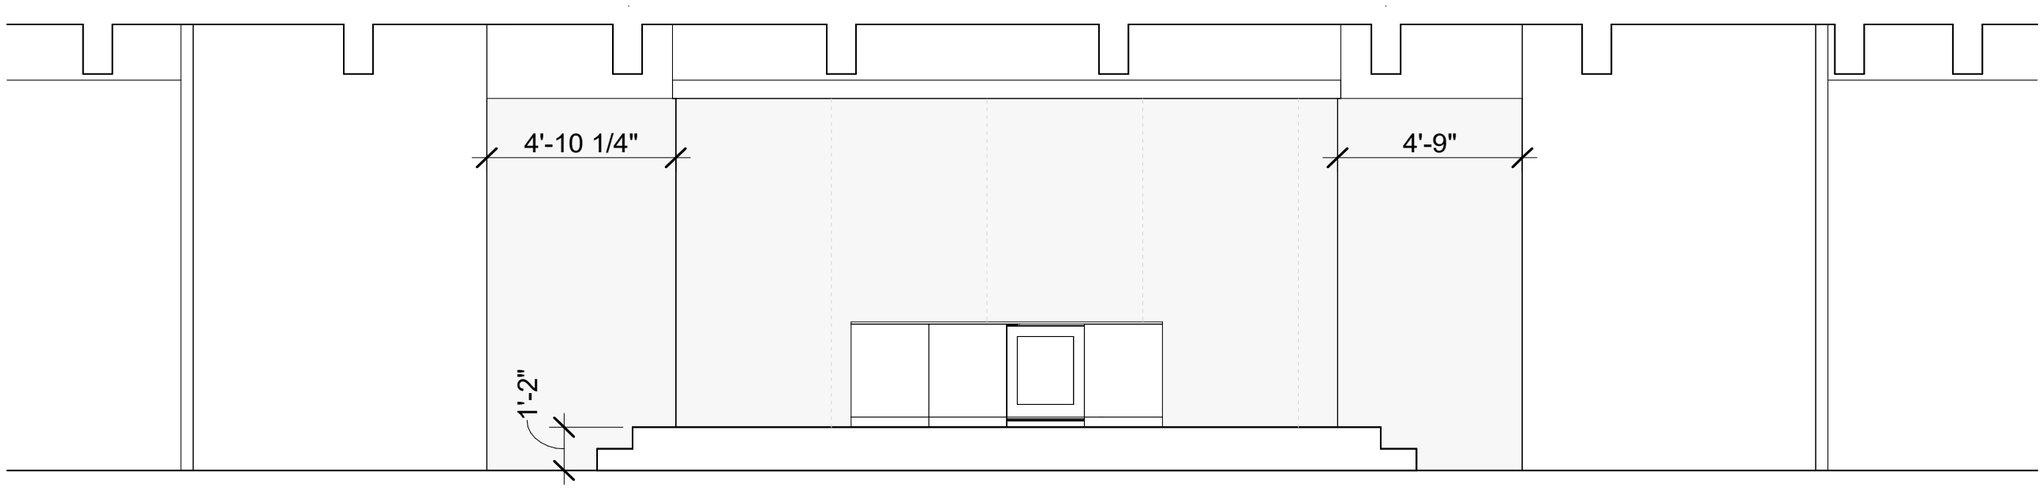

NORTH ELEVATION